Notes

1. This drawing is the copyright of MH Architects Ltd
2. Do not scale this drawing except for Local Authority planning purposes
3. All dimensions must be checked on site by the contractor prior to commencement of the works.

Rev.	Revision	By	Date	Check	Date

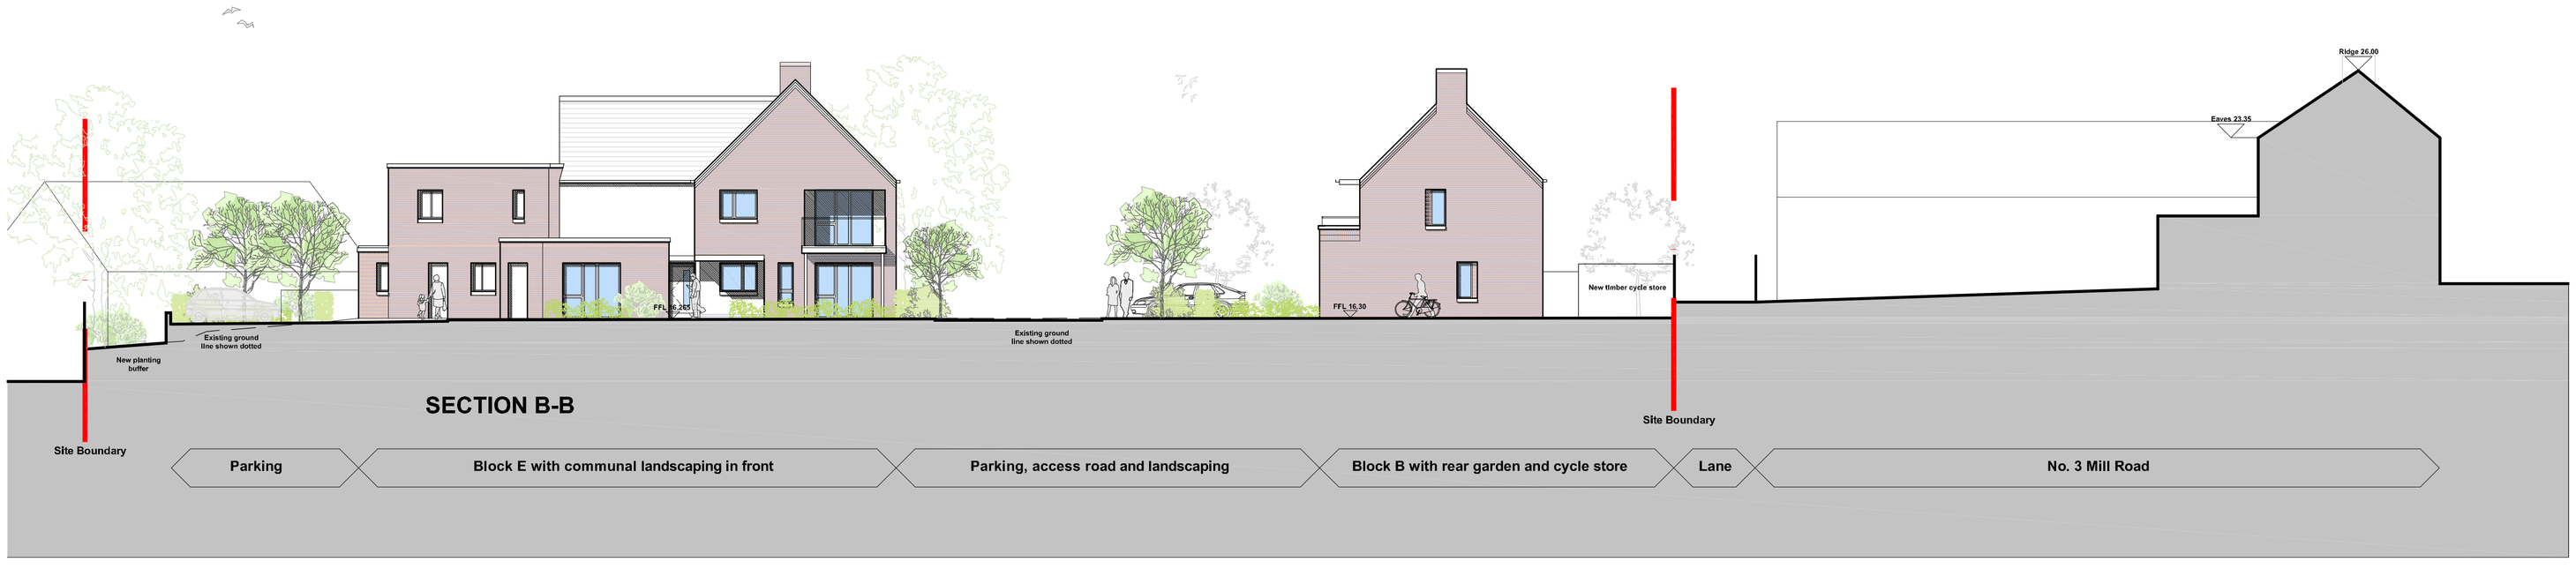

N

BRITON'S CROFT

STEYNING

SAXON WEALD

Project & Drawing title

PROPOSED SITE SECTIONS

Drawn	Date	Checked	Date	Scale at A1
NKS	19/11/12	MHA	03/12/12	1:150

Job N°.	Drawing N°.	Rev.
12-042	PC 02	.

Status

PUBLIC CONSULTATION

Ground Floor | Bicentennial Building
Southern Gate | Chichester
West Sussex | PO19 8JZ

t. 01243 774748
e. admin@mharchitects.co.uk
www.mharchitects.co.uk

Limited Company
Registered in England No.1994233