Rev	Revision notes	Drn	Chkd	Date
–	–	–	–	–

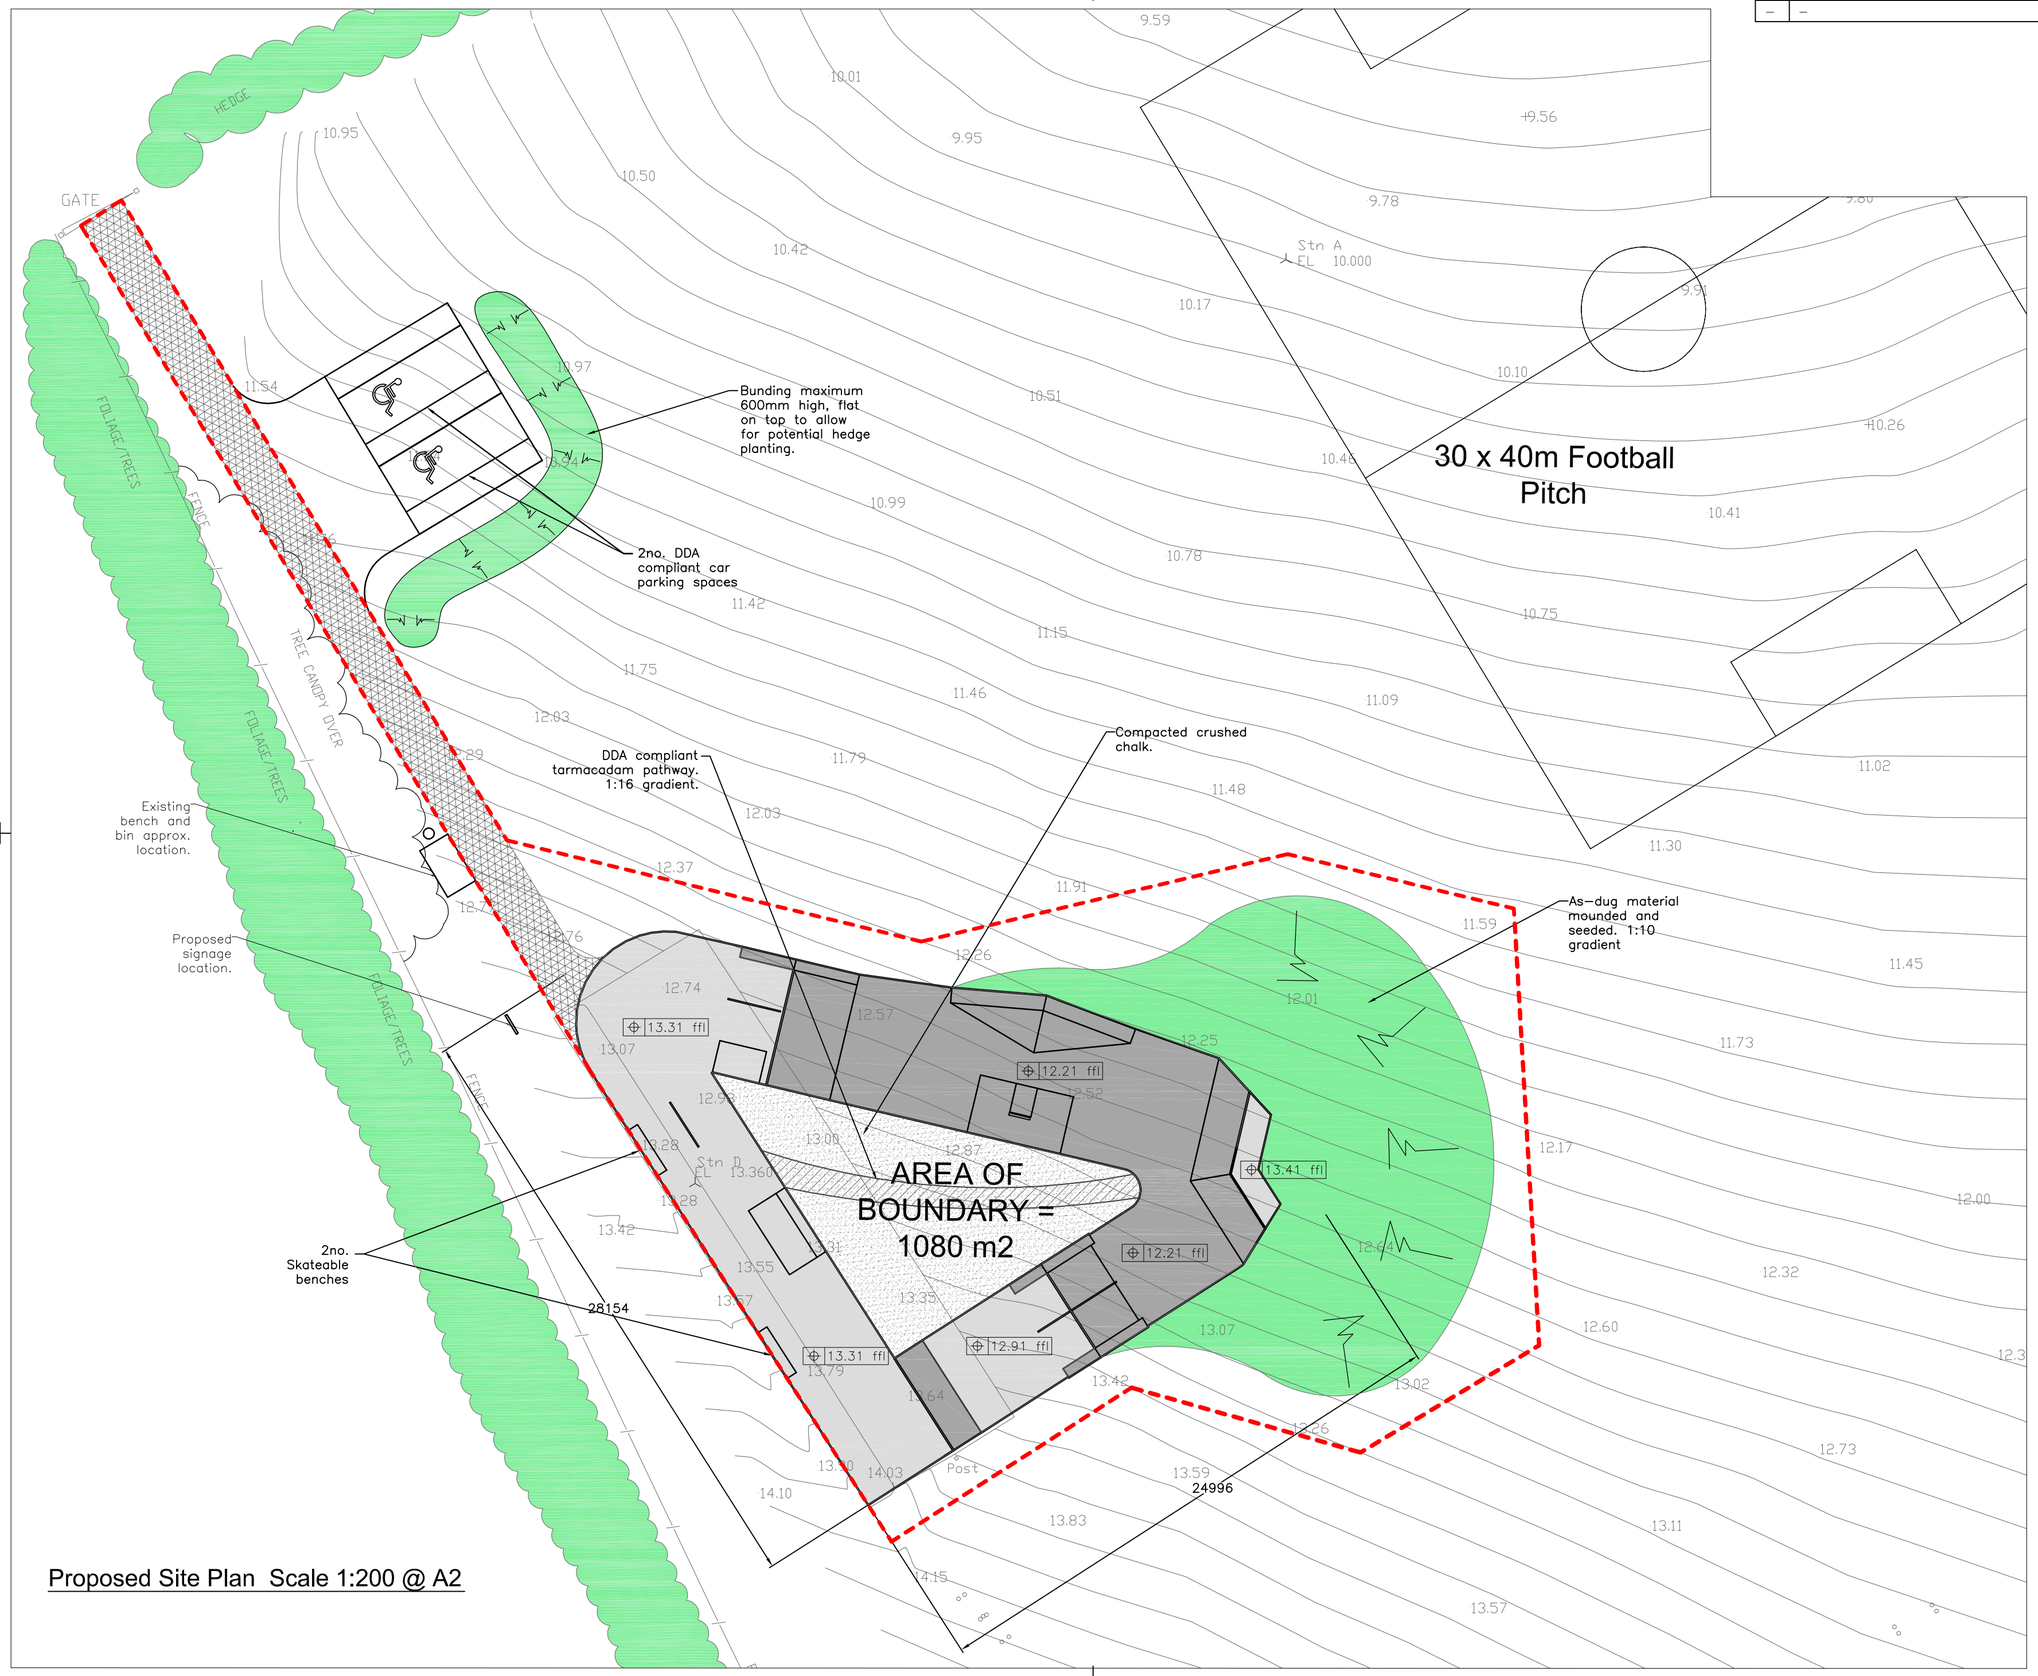

Proposed Site Plan Scale 1:200 @ A2

Notes

1. Dimensions are in millimetres unless otherwise stated.
2. Finished floor levels ⊕ 00.00 ffl in metres and do not take into account slab falls
3. Float finish concrete.
4. See supporting information for specifications.

Legend

- - - Boundary of site.

This drawing remains the copyright of * Skateparks and may not be passed on to any third party or reproduced in whole / part without written consent from *. Every effort has been made to ensure that forms are positioned safely and conform with relevant safety recommendations.
For wheeled sports, particular care should be taken to ensure that obstacles are not positioned near to fences, walls, trees, banks, entrances, exits or other hazards that may cause injury to users. The Council should seek independent advice on any aspect of safety if required. * recommend that these proposals are discussed with representative user groups at the design stage. As all forms are 'tailor made,' virtually any amendment can be made providing the end result is safe.

Site
Steyning

Site Address
Memorial Playing Fields
Steyning

Client
Steyning Parish Council

Title
Skatepark
Proposed Site Plan

Drawn	Checked	Approved
JM	–	--
Size	**Scale**	**Date**
A2	As shown	16.11.12

Drawing Status
PLANNING

Drawing no.	Revision
STMF–PSP01	–